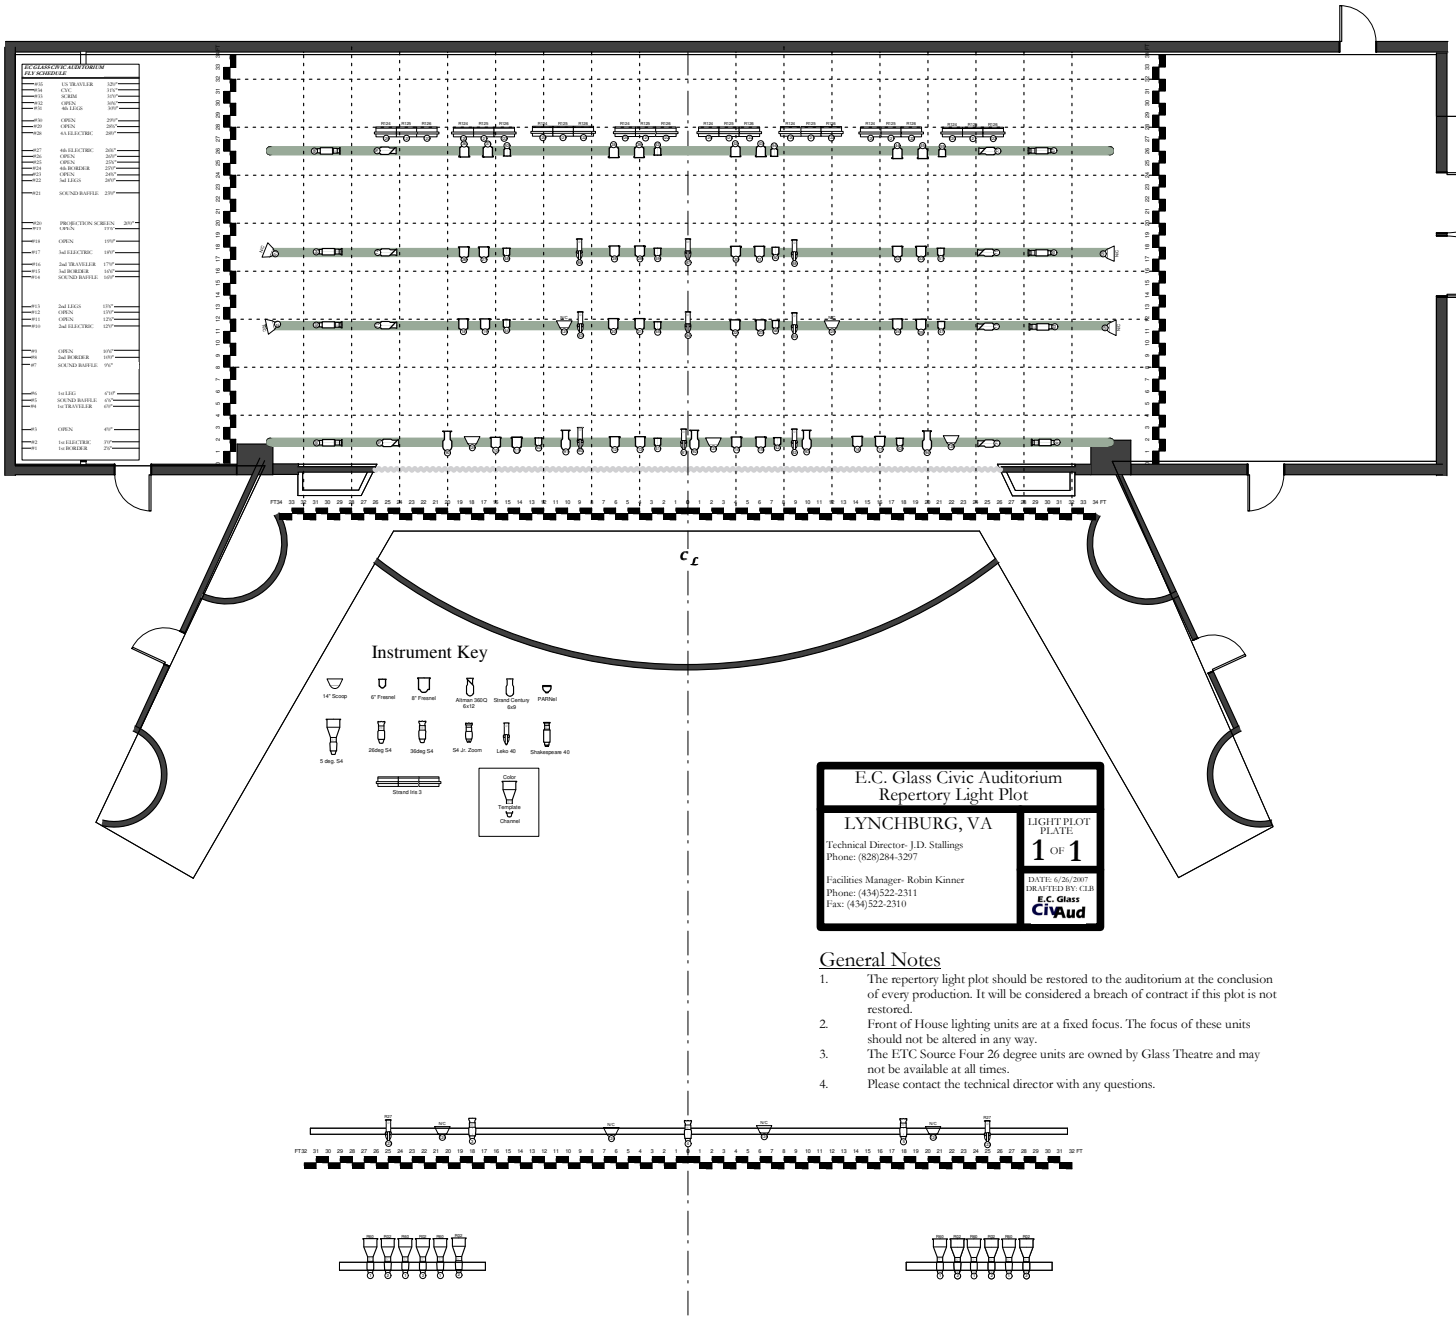

E.C. Glass Civic Auditorium Repertory Light Plot	
LYNCHBURG, VA Technical Director- J.D. Stallings Phone: (828)284-3297 Facilities Manager- Robin Kinner Phone: (434)522-2311 Fax: (434)522-2310	LIGHT PLOT PLATE 1 OF 1 DATE: 6/26/2007 DRAFTED BY: CLB E.C. Glass CivAud

General Notes

1. The repertory light plot should be restored to the auditorium at the conclusion of every production. It will be considered a breach of contract if this plot is not restored.
2. Front of House lighting units are at a fixed focus. The focus of these units should not be altered in any way.
3. The ETC Source Four 26 degree units are owned by Glass Theatre and may not be available at all times.
4. Please contact the technical director with any questions.